COMMISSIONERS COURT COMMUNICATION

COURT ORDER NUMBER 145682

DATE: 8/19/2025

SUBJECT: **REQUEST FOR PUBLIC HEARING – WEDNESDAY, SEPTEMBER 3, 2025, 10:00 A.M. – TO CONSIDER ESTABLISHING TWO SCHOOL ZONES WITHIN THE CROWLEY INDEPENDENT SCHOOL DISTRICT - PRECINCT 2**

***** CONSENT AGENDA *****

COMMISSIONERS COURT ACTION REQUESTED

It is requested that the Commissioners Court conduct a public hearing on Wednesday, September 3, 2025, at 10:00 a.m. to consider establishing two school zones within the Crowley Independent School District (ISD) in Precinct 2. The public hearing will provide an opportunity for public input, after which the Court may take action to authorize the school zones.

BACKGROUND

Transportation Services has coordinated with the Crowley ISD to evaluate two (2) locations for new school zones. The first location serves a new school situated on the southeast corner of the intersection of Floyd Hampton Road and Pont Du Gard Way. The second location serves an existing school located on the northeast corner of the intersection of McCart Avenue and McDonald Drive. Establishing these school zones requires a Court Order passed by the Commissioners Court.

Recommended School Zones:

A 20 MPH School Zone is requested on Floyd Hampton Road (CR.1111-010), Pont Du Gard Way (CR.1304-020), and Sydney Harbour Drive (CR.1304-030).


A 20 MPH School Zone is requested on McCart Avenue (CR.1402-060) and McDonald Drive (1402-070).

Tarrant County intends to conduct a public hearing on Wednesday, September 3, 2025, at 10:00 a.m. in the G.K. Maenius Administration Building, Commissioners Courtroom, 5th Floor, 100 E. Weatherford Street, Fort Worth, Texas 76196. In the event the Tarrant County Commissioners Courtroom in the G.K. Maenius Administration Building is inaccessible to the public due to construction and renovations on September 3, 2025, the public hearing and the regularly scheduled Tarrant County Commissioners Court meeting will take place at the Charles J. Murray Courtroom, Tom Vandergriff Civil Courts Building, 100 N. Calhoun Street, 2nd Floor, Fort Worth, Texas 76196. If the alternative location at the Tom Vandergriff Civil Courts Building is used, notice will be posted at the entrance of the G.K. Maenius Administration Building informing the public.

FISCAL IMPACT

There is no fiscal impact associated with this action.

SUBMITTED BY	Transportation Services	PREPARED BY:	Sarah VanTassel
		APPROVED BY:	Joseph Jackson

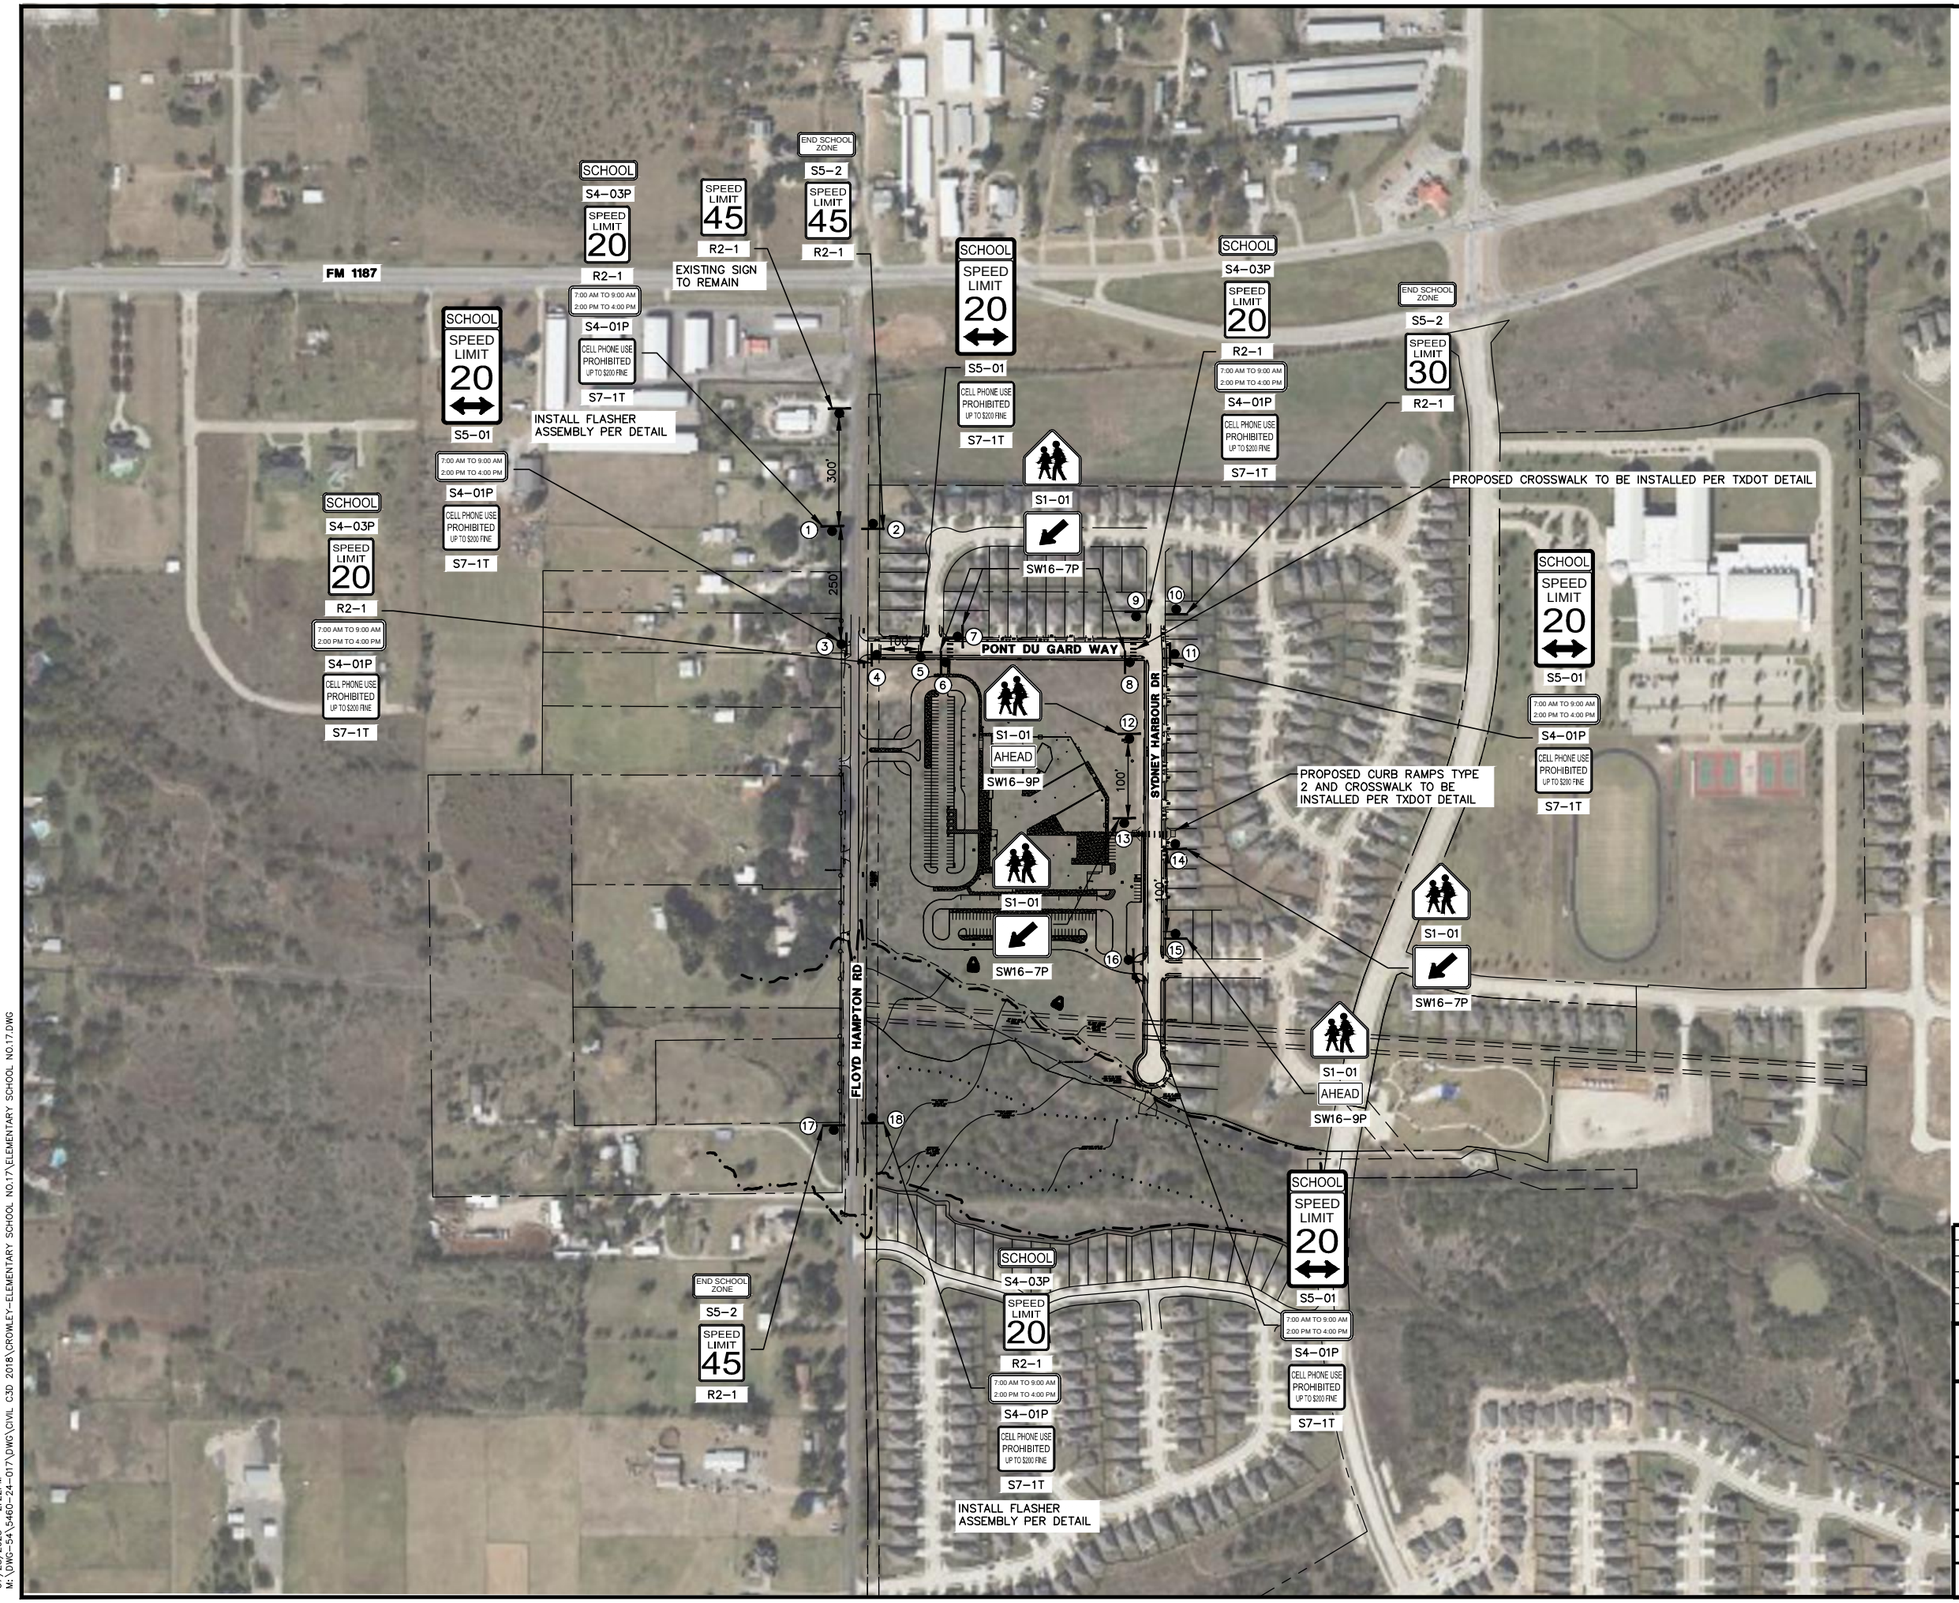

0 100 200 400 600

HORIZONTAL SCALE IN FEET

THE SEAL APPEARING ON THIS DOCUMENT WAS AUTHORIZED BY CHRISTOPHER J. CHA, P.E. 112732 ON 10/23/2024. ALTERATION OF A SEALED DOCUMENT WITHOUT PROPER NOTIFICATION TO THE RESPONSIBLE ENGINEER IS AN OFFENSE UNDER THE TEXAS ENGINEERING PRACTICE ACT.

NO.	DATE	REVISION

Westwood
Westwood Professional Services, Inc.
4060 BRYANT IRVIN ROAD
FORT WORTH, TX 76109
T:817.412.7155
TBPELS ENGINEERING FIRM NO. 11756
TBPELS SURVEYING FIRM NO. 10074301

PROJECT NAME

ELEMENTARY SCHOOL NO.17

SCHOOL ZONE SIGN REPLACEMENT

TARRANT COUNTY, TEXAS

DESIGN	DRAWN	DATE	JOB NO.	SHEET NO.
TNB	TK	OCT 2024	R0051945	1

KEARELLANO
07/28/2025 - 2:22PM
M:\DWG-54\5460-24-017\DWG\CIVIL C3D 2018\CROWLEY-ELEMENTARY SCHOOL NO.17\ELEMENTARY SCHOOL NO.17.DWG



0 100 200 400 600

HORIZONTAL SCALE IN FEET

STATE OF TEXAS
CHRISTOPHER J. CHA
112732
LICENSED PROFESSIONAL ENGINEER

THE SEAL APPEARING ON THIS DOCUMENT WAS AUTHORIZED BY CHRISTOPHER J. CHA, P.E. 112732 ON 10/23/2024. ALTERATION OF A SEALED DOCUMENT WITHOUT PROPER NOTIFICATION TO THE RESPONSIBLE ENGINEER IS AN OFFENSE UNDER THE TEXAS ENGINEERING PRACTICE ACT.

NO.	DATE	REVISION

Westwood
Westwood Professional Services, Inc.
4060 BRYANT IRVIN ROAD
FORT WORTH, TX 76109
T:817.412.7155
TBPELS ENGINEERING FIRM NO. 11756
TBPELS SURVEYING FIRM NO. 10074301

PROJECT NAME

RICHARD ALLIE MIDDLE SCHOOL

SCHOOL ZONE

SIGN REPLACEMENT

TARRANT COUNTY, TEXAS

DESIGN	DRAWN	DATE	JOB NO.	SHEET NO.
TNB	TK	OCT 2024	R0051945	1

KEARELLANO
07/28/2025 - 2:42PM
M:\DWG-54\5460-24-017\DWG\CIVIL C3D 2018\CROWLEY-RICHARD ALLIE MIDDLE SCHOOL\RICHARD ALLIE MIDDLE SCHOOL.DWG

TAKINGS IMPACT ASSESSMENT CHECKLIST

Complete this form for any County action that involves the adoption Of a regulation, policy, guideline, court resolution or order.

Project/Regulation Name: **Establishing two school zones within the Crowley Independent School District – Precinct 2**

County Department: **Transportation Services**

Contact Person: **Joseph Jackson, County Engineer**

Phone Number of Contact Person: 817 884-1153

Type of TIA Performed: **SHORT TIA** or FULL TIA.
Circle one after answering the questions in Sections II and III below.

I. Stated Purpose

Attach to this checklist an explanation of the purpose of the regulation, policy, guideline, court resolution or order.

Note: The remainder of this Takings Impact Assessment Checklist should be completed in consultation with the Criminal District Attorney's Office.

II. Potential Effect on Private Real Property

1. Does the county action require a physical invasion, occupation or dedication of real property?

YES _____ NO _____X_____

2. Does the county action limit or restrict a real property right, even partially or temporarily?

YES _____ NO ____X_____

If you answered "yes" to either question, go to Section III.
If you answered "no" to both, STOP HERE and circle SHORT TIA at the top of the form.
